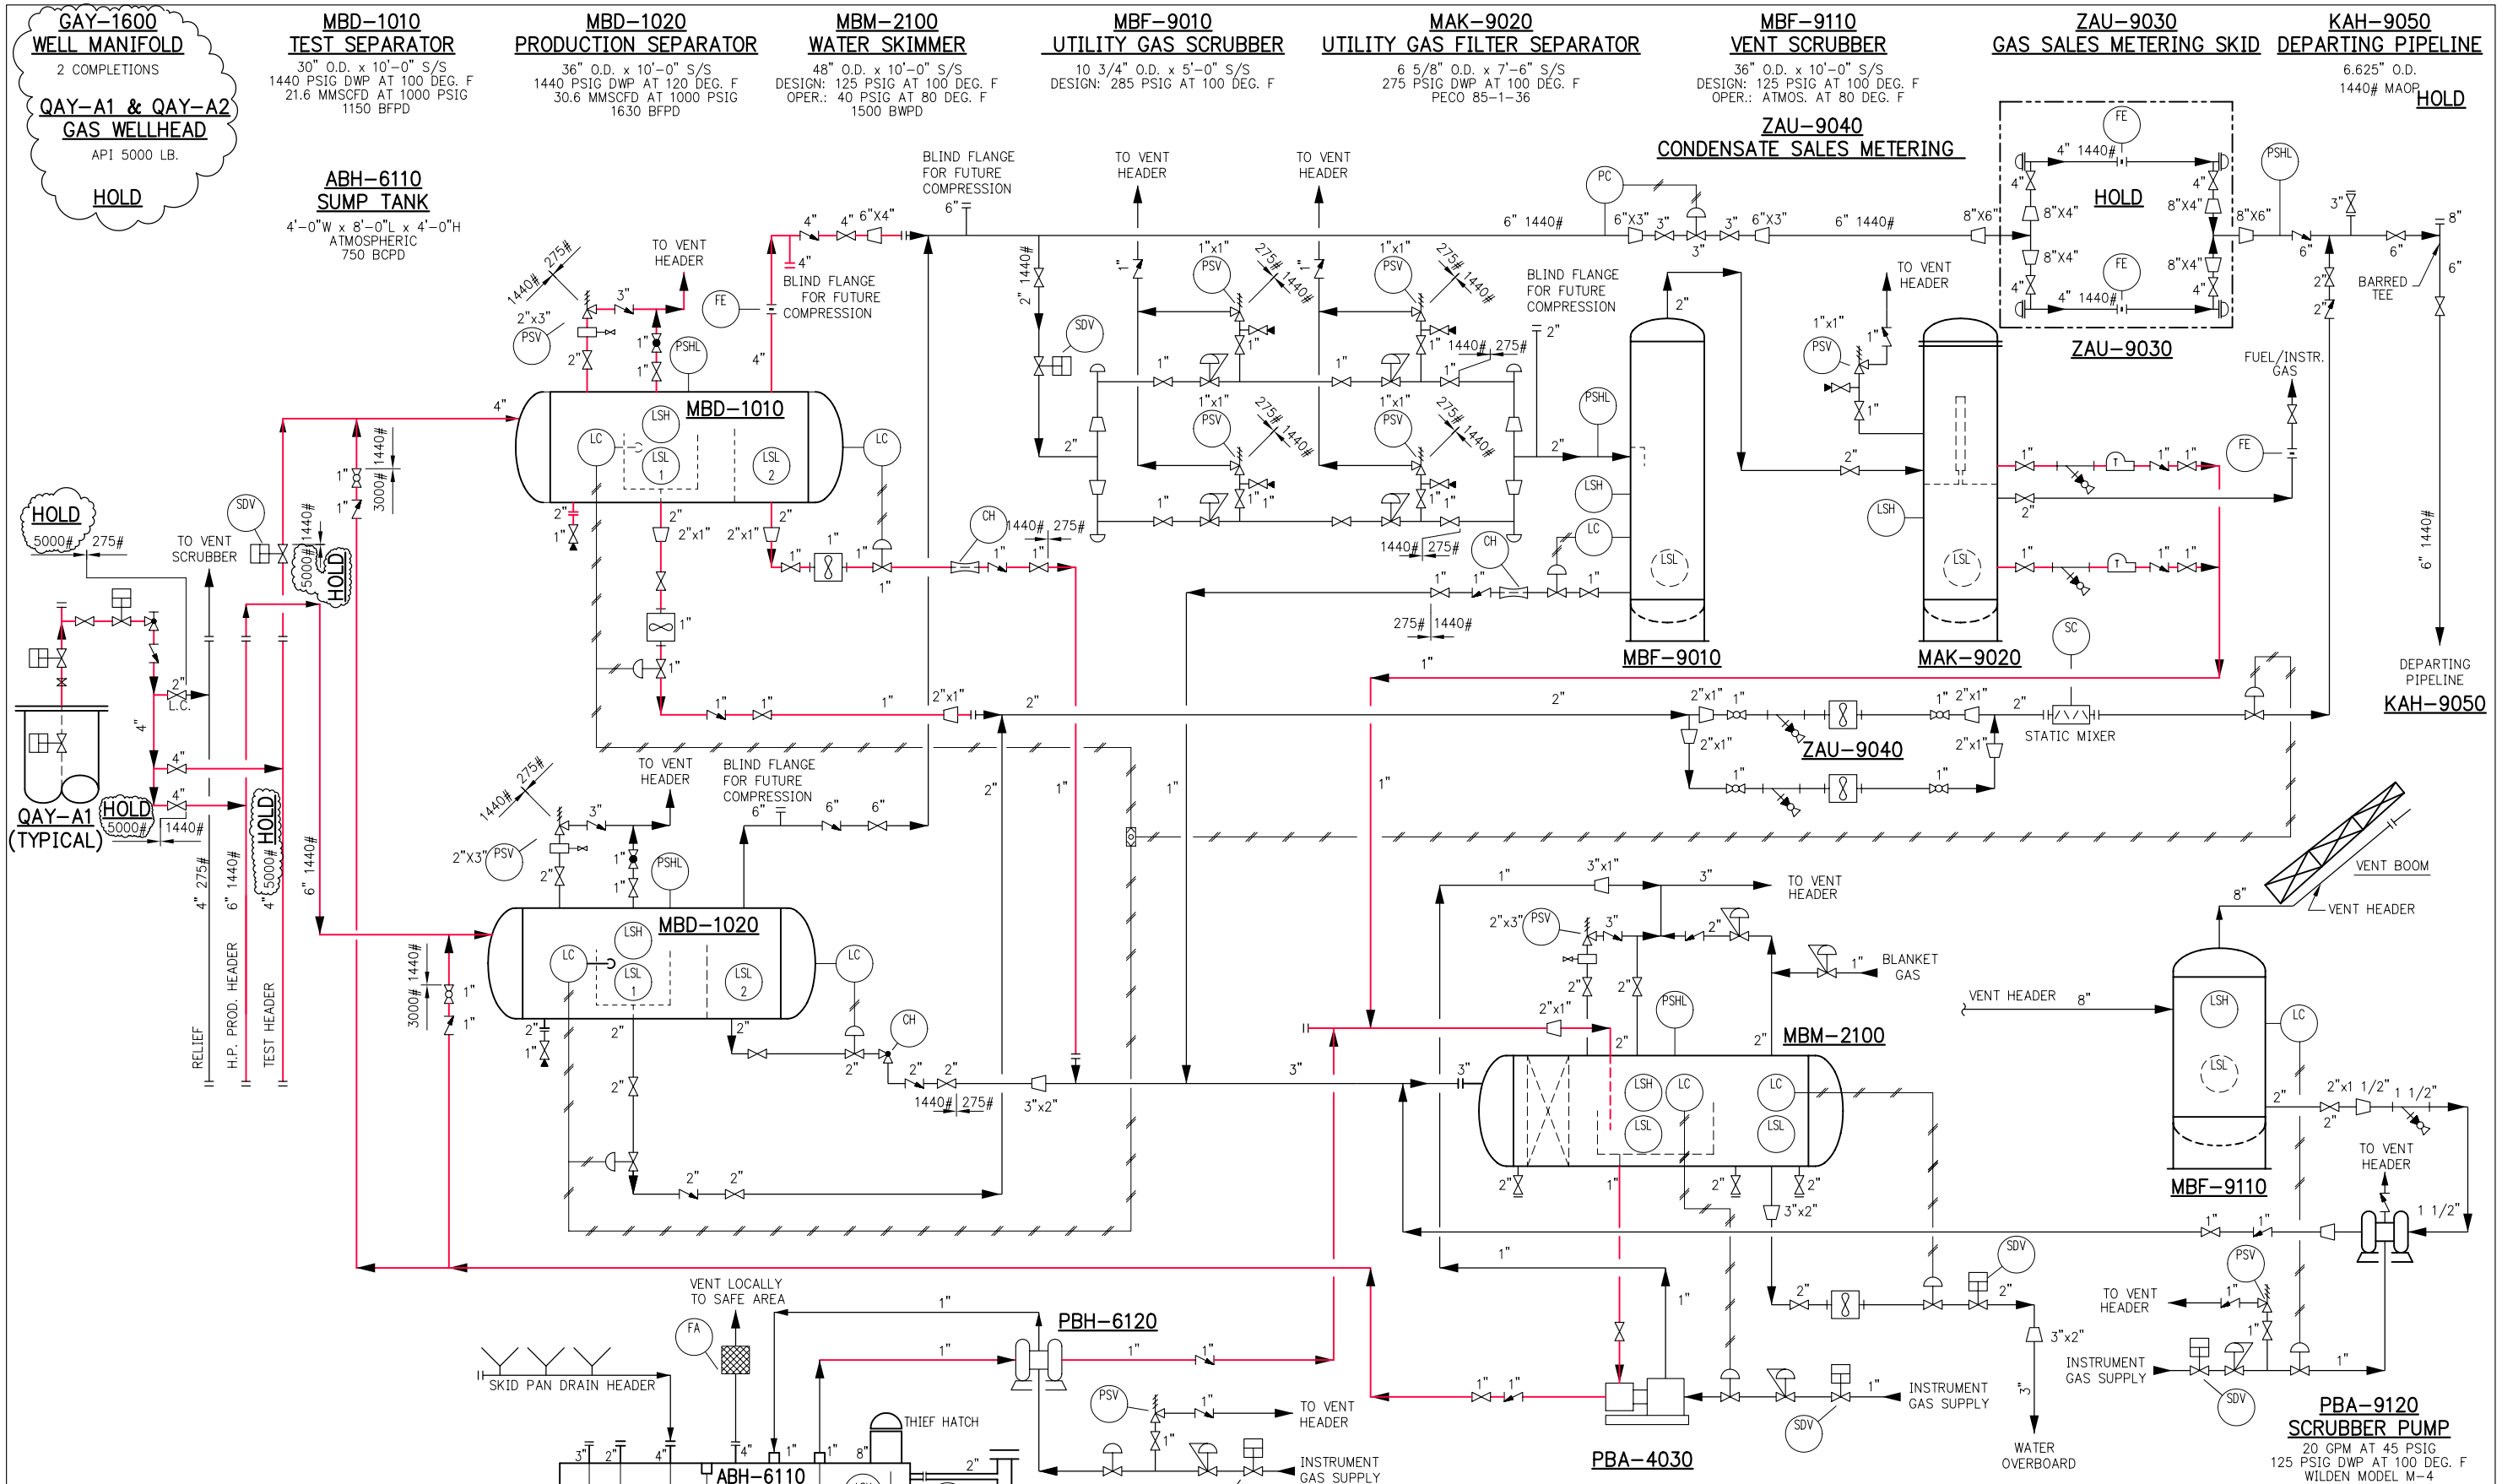

REV	DATE	BY	DESCRIPTION	CHK	ENGR	APPR	CLIENT
A	9/24/01	NIC	ISSUED FOR REVIEW				

OFFSHORE SPECIALTY FABRICATORS, INC.

PROJECT NO.		
DESIGNED BY	JE	9/17/01
DRAWN BY	NES	9/18/01
CHECKED BY		
APPROVED BY		
SCALE	NONE	DATE

OSFI SPEC CAISSON DECK

LOCATION BLOCK ___

PROCESS FLOW DIAGRAM
30 MMSCFD PRODUCTION PLATFORM
GAS / CONDENSATE FACILITY

DWG. NO. 400 REV. A

AutoCAD FILE NAME

PLOT DATE 12/03/01