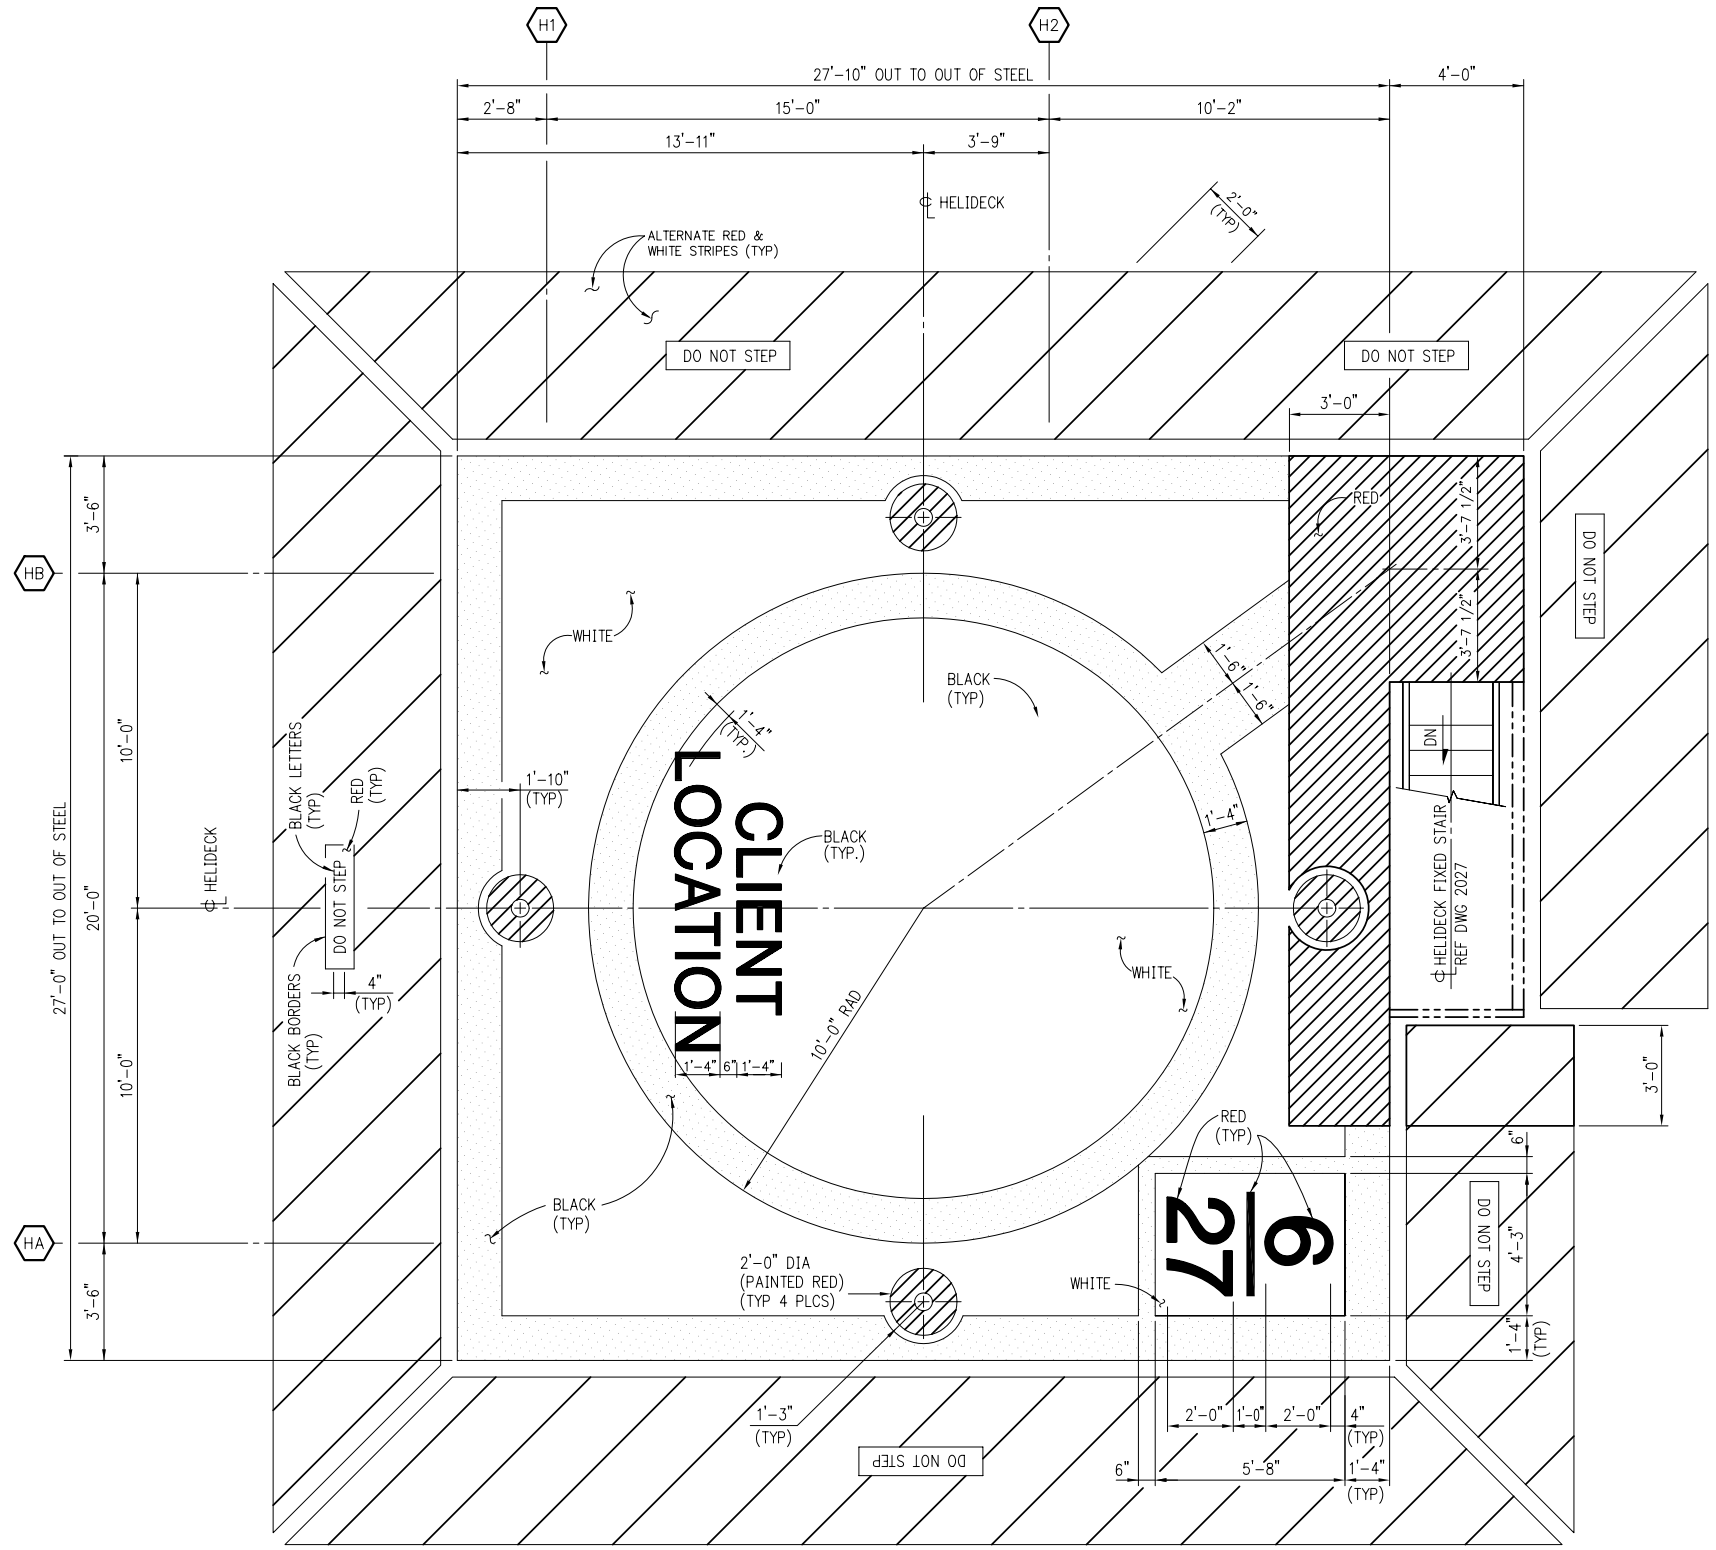

HELIDECK MARKINGS PLAN

NOTES:
1. FOR GENERAL NOTES, SEE SHT. 0001.

NO.	DATE	REVISION	BY	APPD.

RELEASED FOR	DATE	BY	APPD
Information			
Material			
Bidding			
Client Approval			
Construction			

SEAL

OFFSHORE SPECIALTY FABRICATORS, INC.

DESIGNED BY
DRAWN BY C. HEBERT
CHECKED BY
APPROVED BY
SCALE NOTED
DATE 09 JUL 01
DATE
PROJECT NO. 100-01
CAD SAVE NO.

OSFI SPEC MID SIZE DECK

3-SLOT TRIPOD PLATFORM

LOCATION XX' W.D.

HELIDECK MARKINGS

DRAWING NO. 2023 REVISION NO.

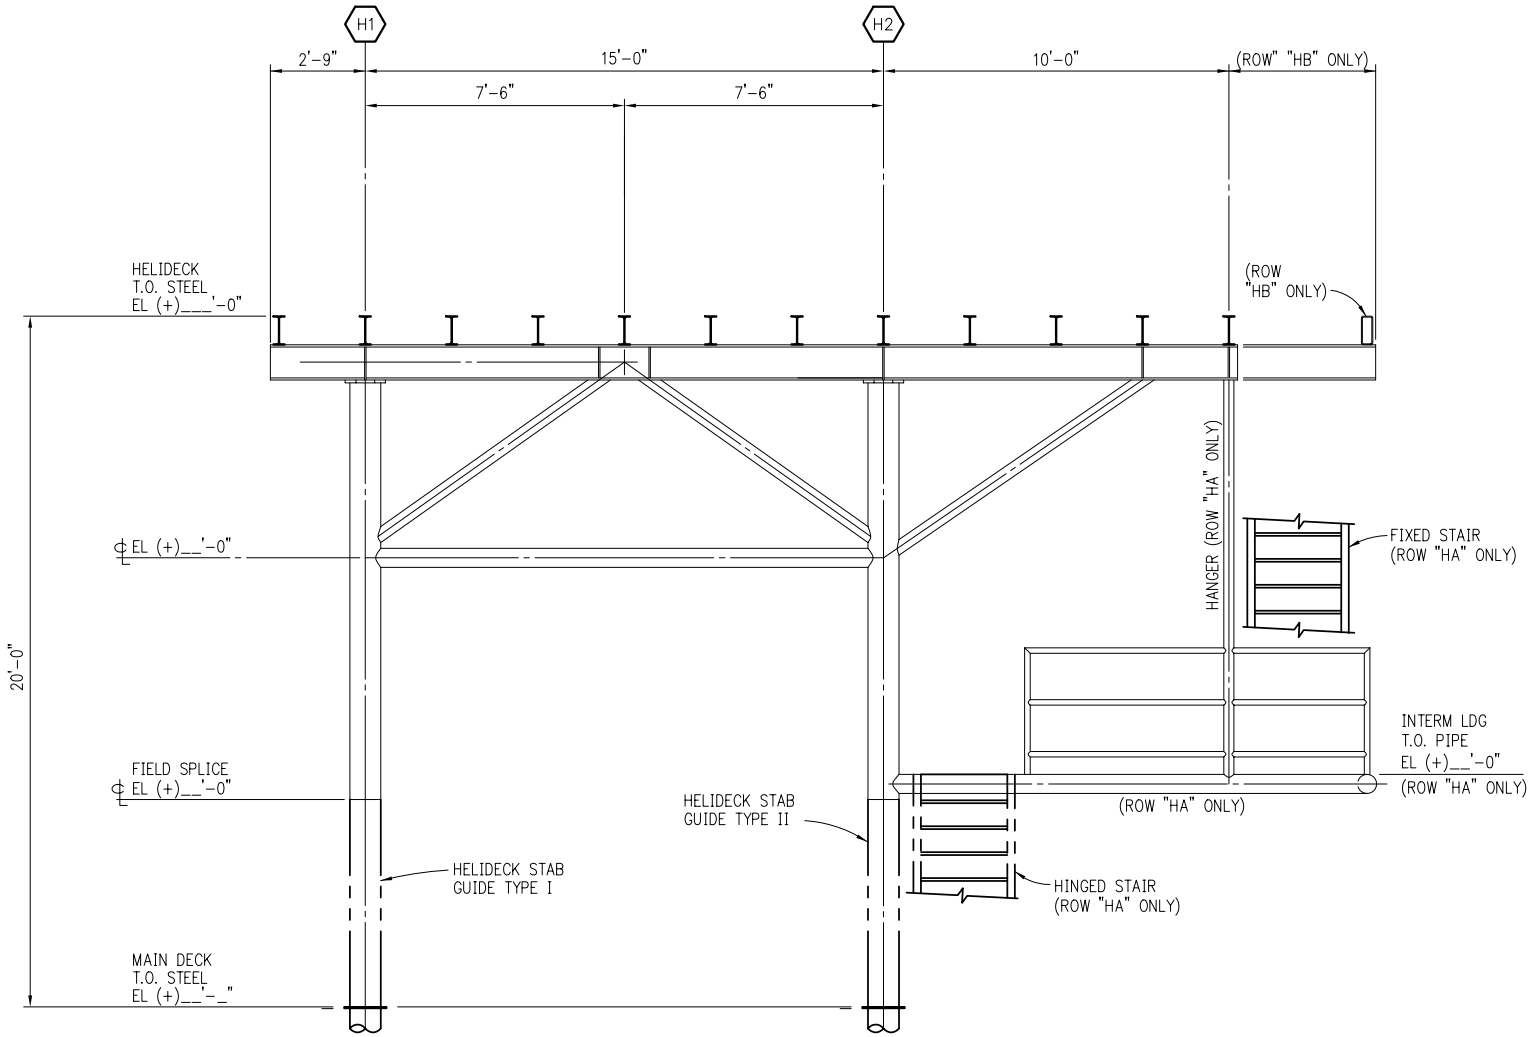

ELEVATION AT ROW "HA" (AS SHOWN & NOTED)
ELEVATION AT ROW "HB" (AS SHOWN)

SCALE 3/8"=1'-0"

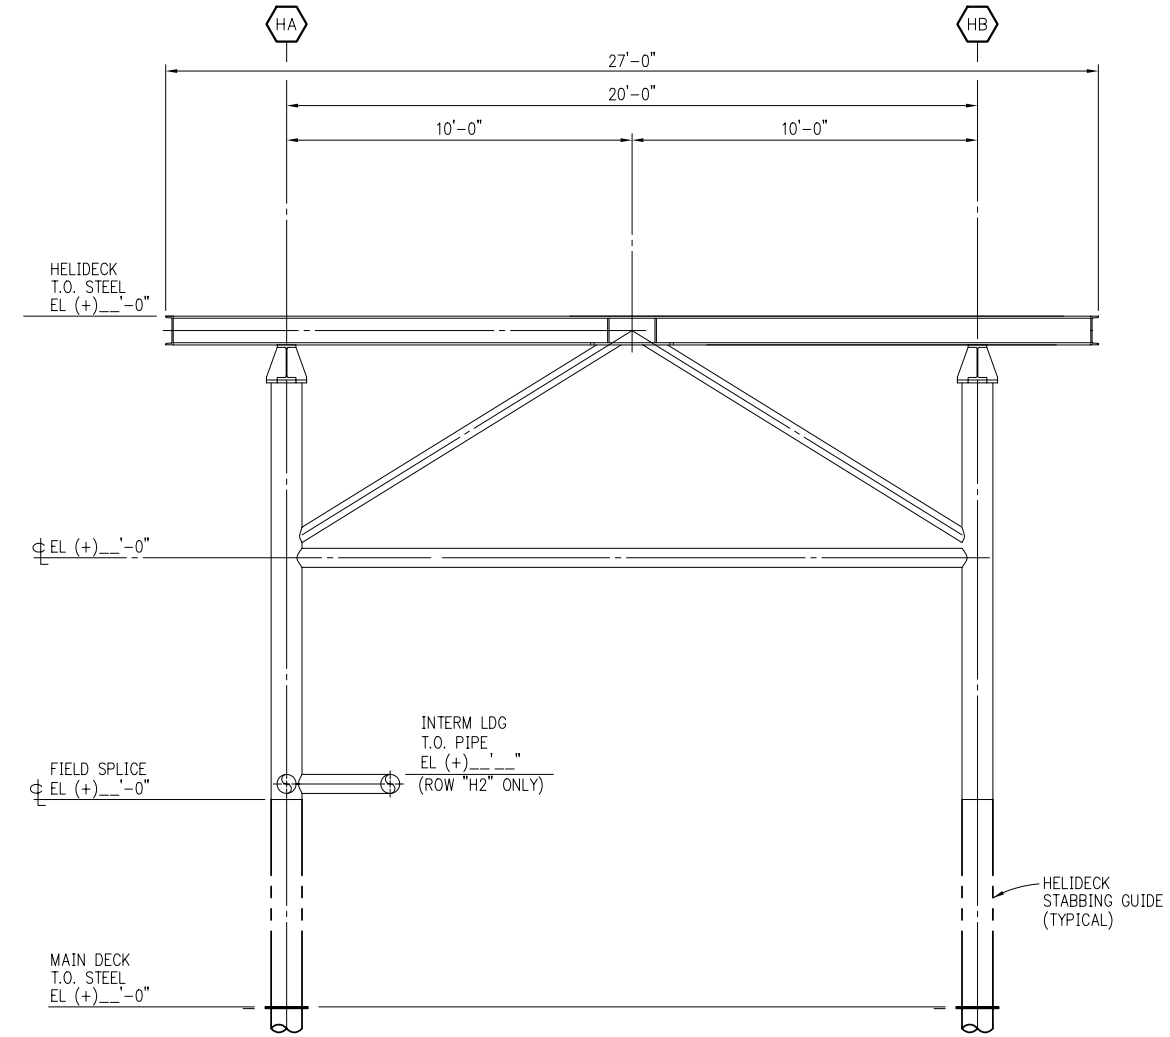

ELEVATION AT ROW "H1" (AS SHOWN)
ELEVATION AT ROW "H2" (AS SHOWN & NOTED)

SCALE 3/8"=1'-0"

NOTES:
1. FOR GENERAL NOTES, SEE SHT. 0001.

NO.	DATE	REVISION	BY	APPD.

RELEASED FOR	DATE	BY	APPD
Information			
Material			
Bidding			
Client Approval			
Construction			

SEAL

OFFSHORE SPECIALTY FABRICATORS, INC.

DESIGNED BY
DRAWN BY C. HEBERT
CHECKED BY
APPROVED BY
SCALE NOTED
DATE 09 JUL 01
DATE
PROJECT NO. 100-01
CAD SAVE NO.

OSFI SPEC MID SIZE DECK

3-SLOT TRIPOD PLATFORM

LOCATION XX' W.D.

HELIDECK ELEVATIONS

DRAWING NO. 2020 REVISION NO.